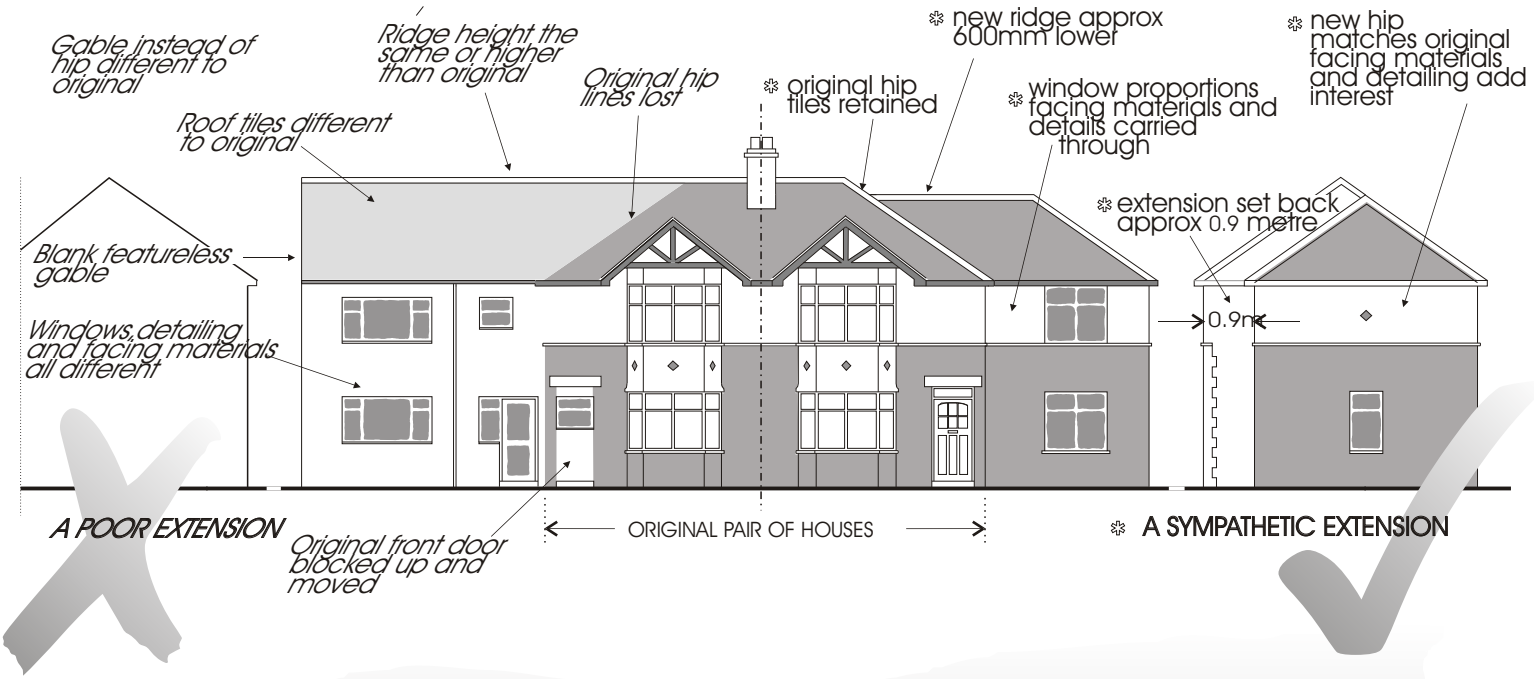

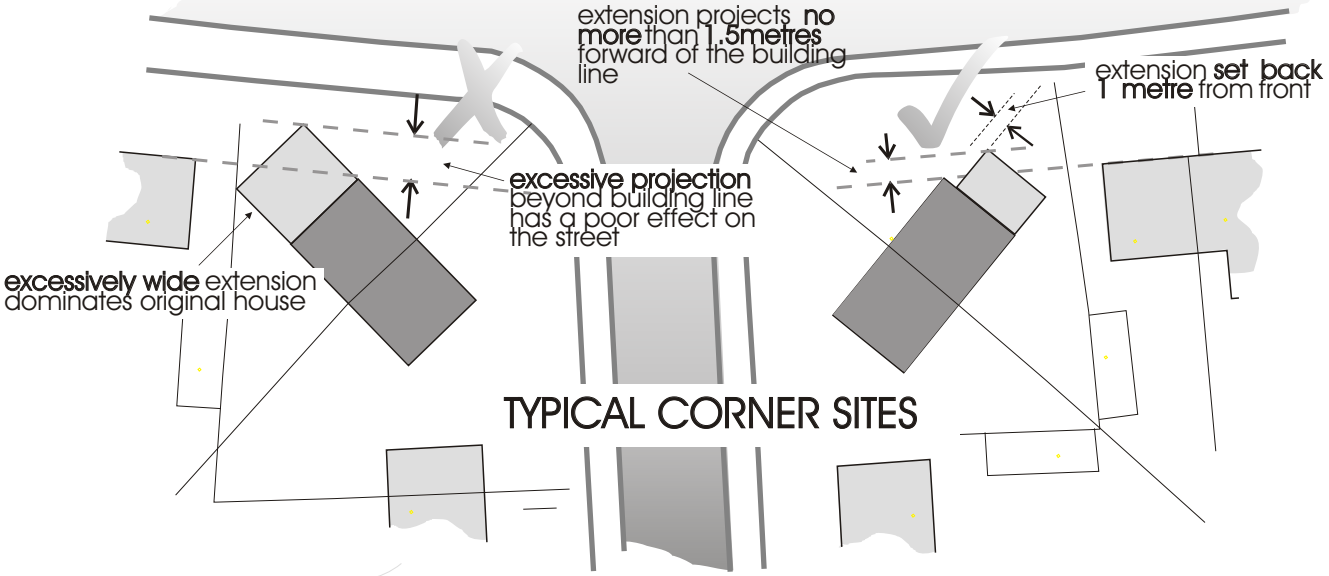

A VIEW OF A TYPICALLY POOR CORNER SITE EXTENSION. - it projects too far into the street and has a prominent ugly rendered gable which dominates the street scene.

GUIDANCE SHEET 1