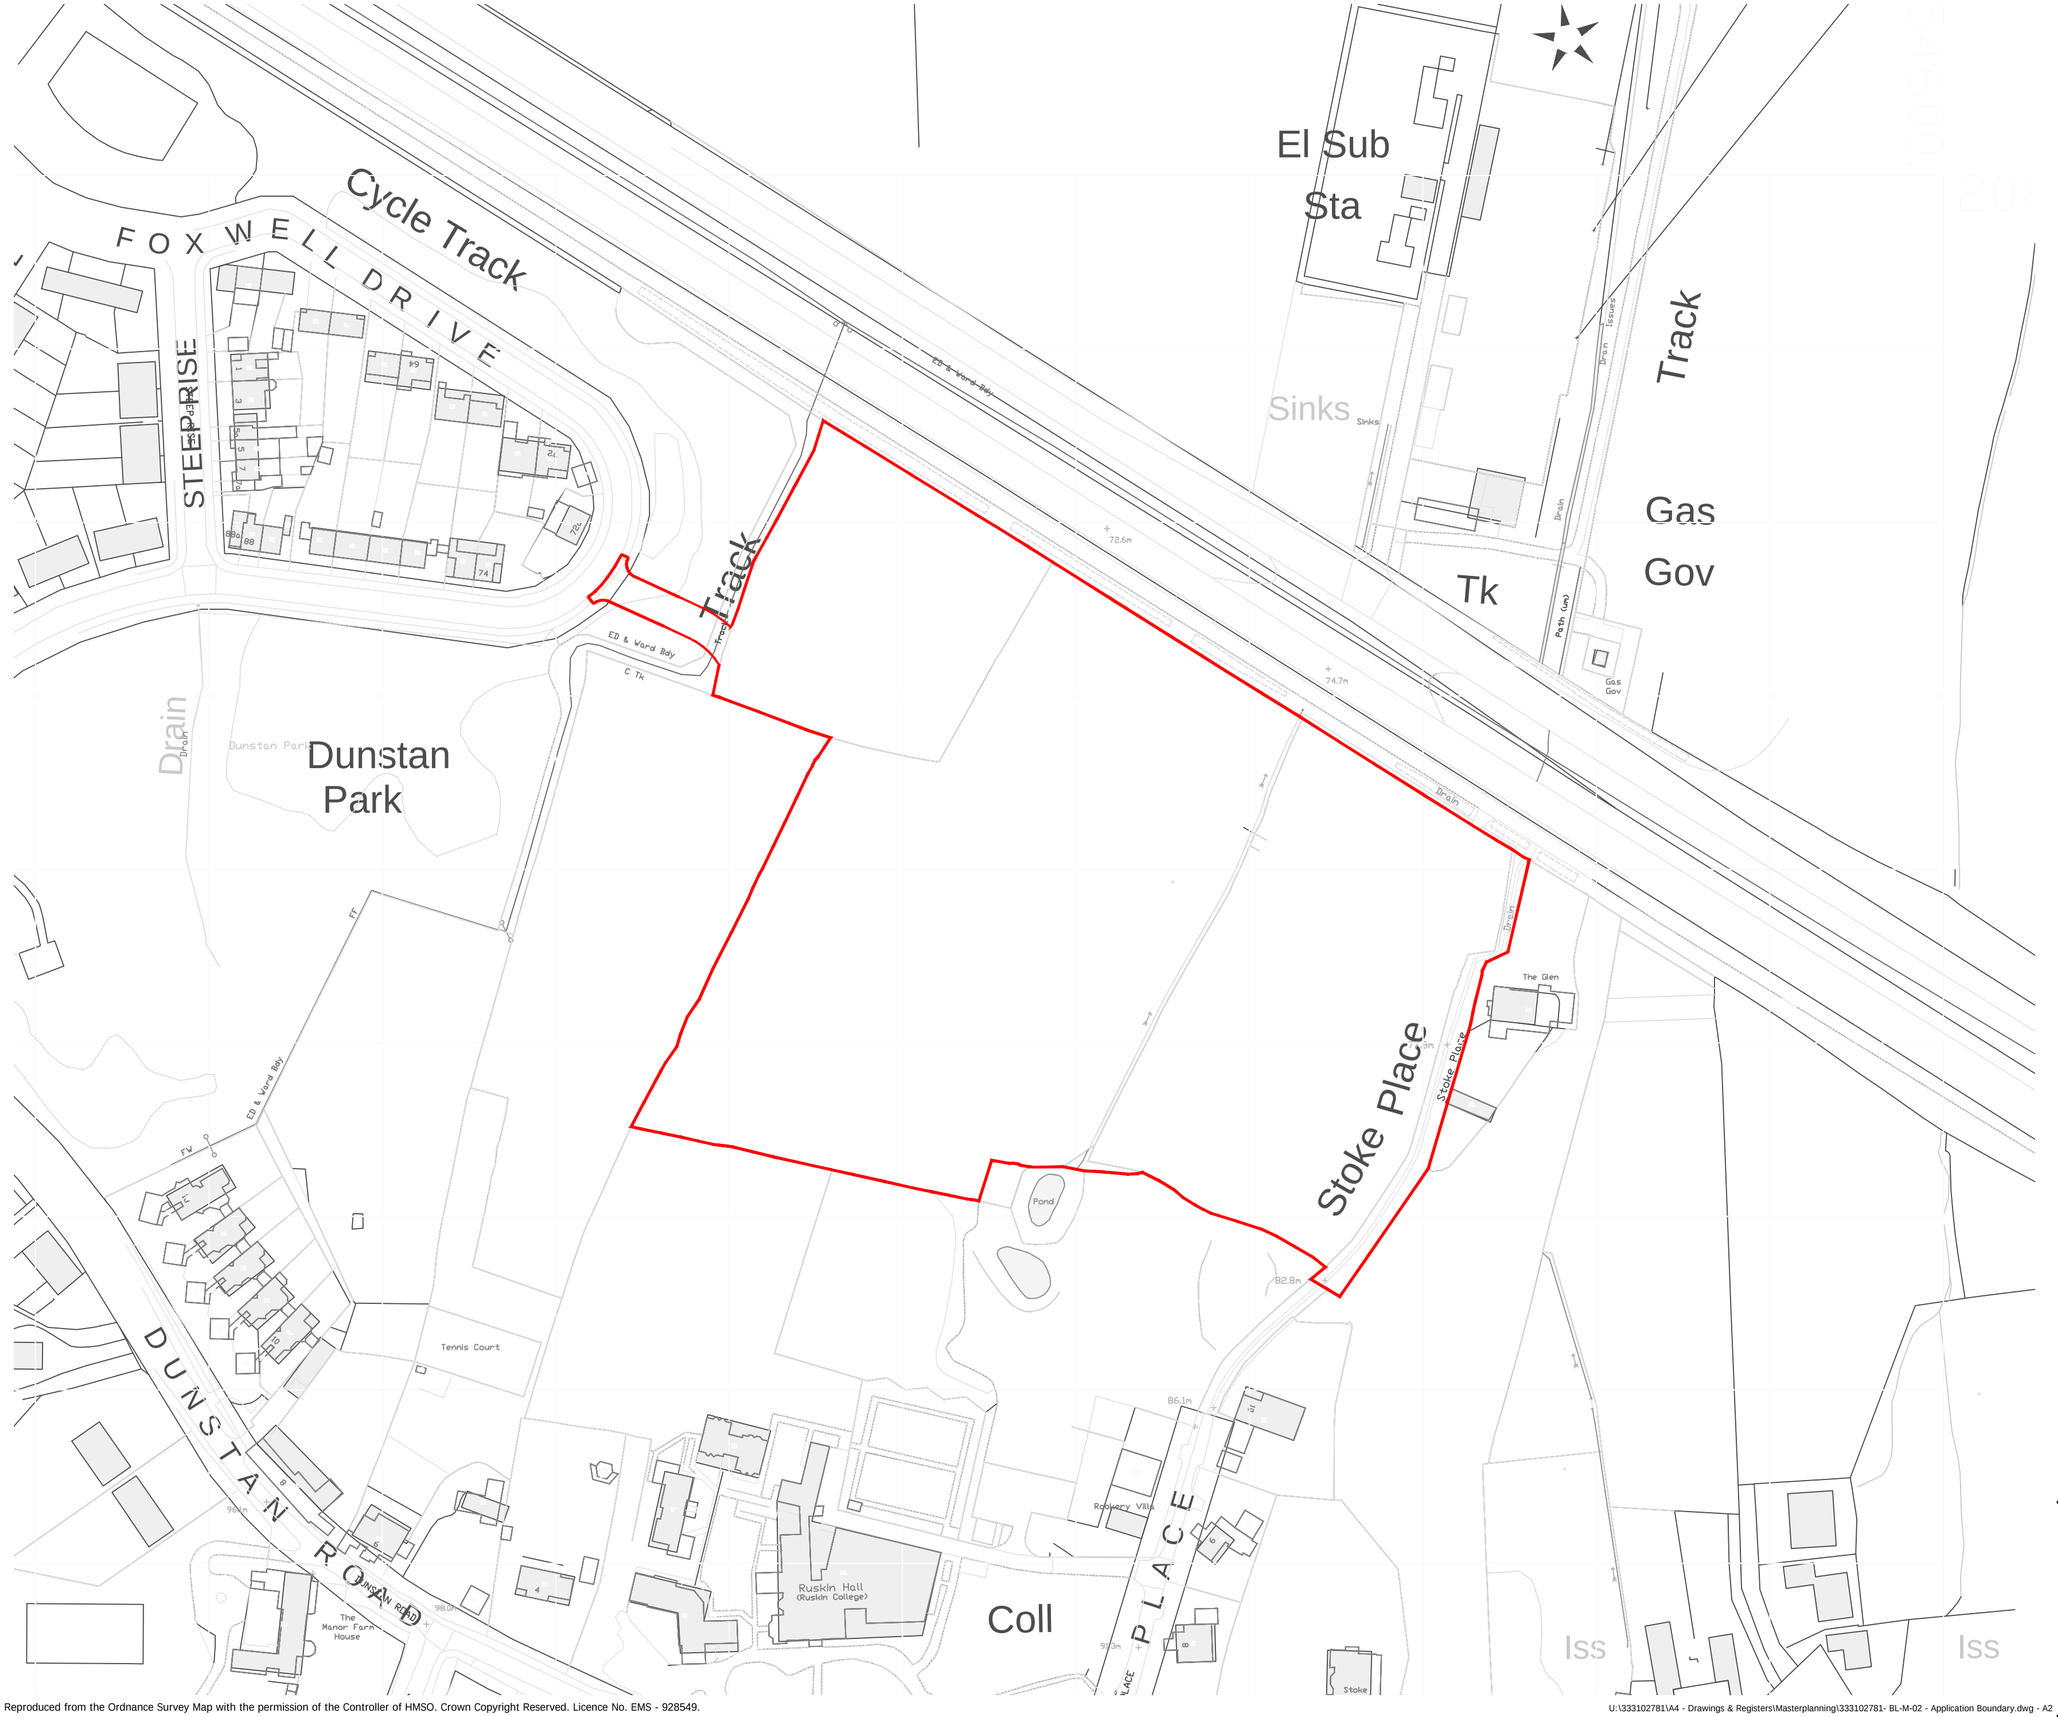


N

LEGEND

Site Boundary 3.66ha

Project
Ruskin Fields, Oxford

Drawing Title
Application Boundary

Date	Scale	Drawn by	Check by
04.03.26	1:1250@A2	KT	PM

Project No	Drawing No	Revision
333101151	BM-M-02	-

0 10 20 30 40 50m

Stantec

DRAFT

Stantec UK Limited
101 Victoria Street
Bristol
BS1 6PU
T: 0117 929 9677

stantec.com\uk

Reproduced from the Ordnance Survey Map with the permission of the Controller of HMSO. Crown Copyright Reserved. Licence No. EMS - 928549.

U:\333102781\A4 - Drawings & Registers\Masterplanning\333102781- BL-M-02 - Application Boundary.dwg - A2